




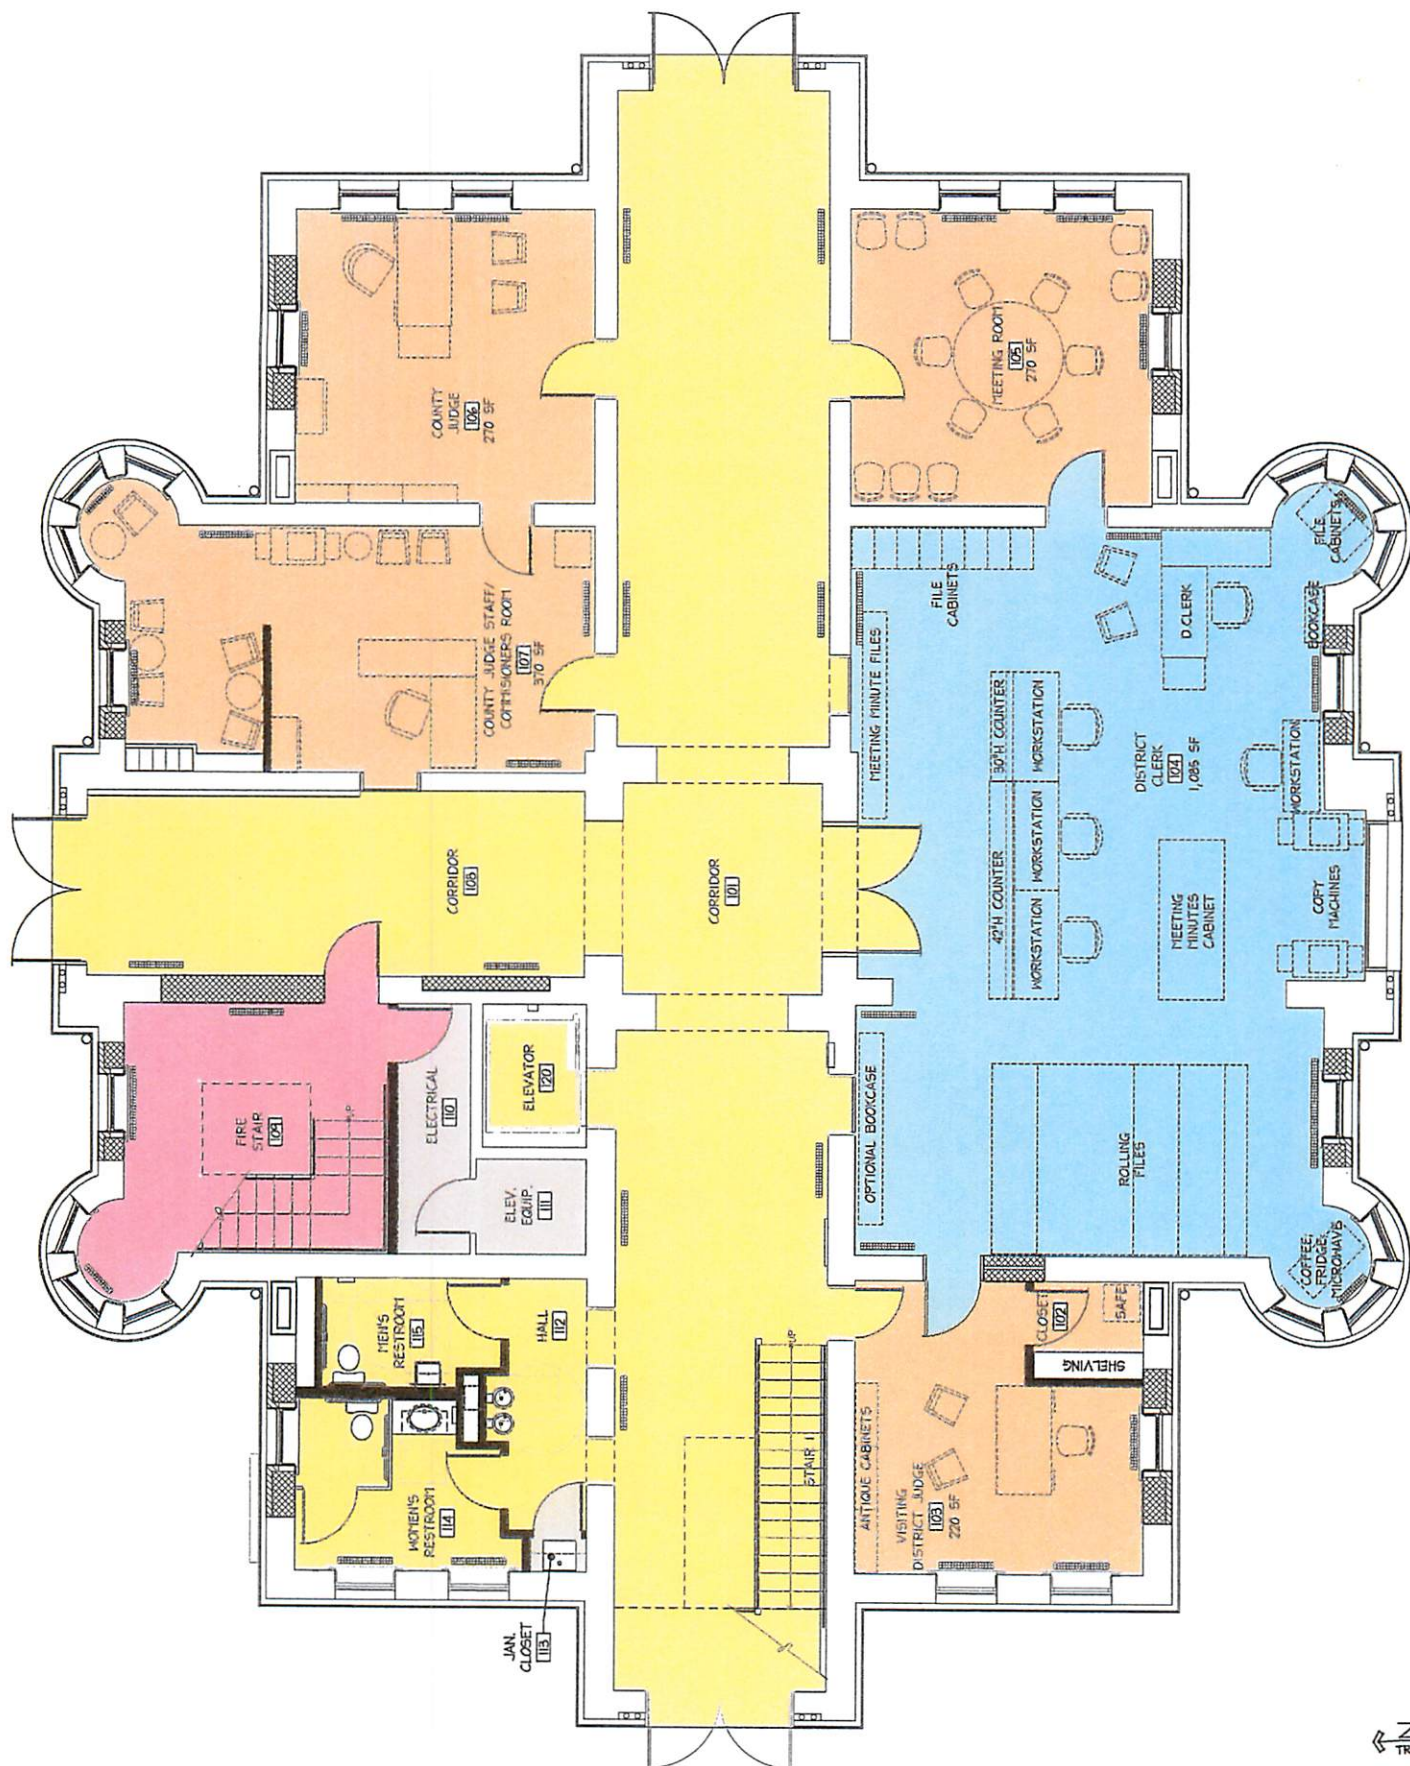


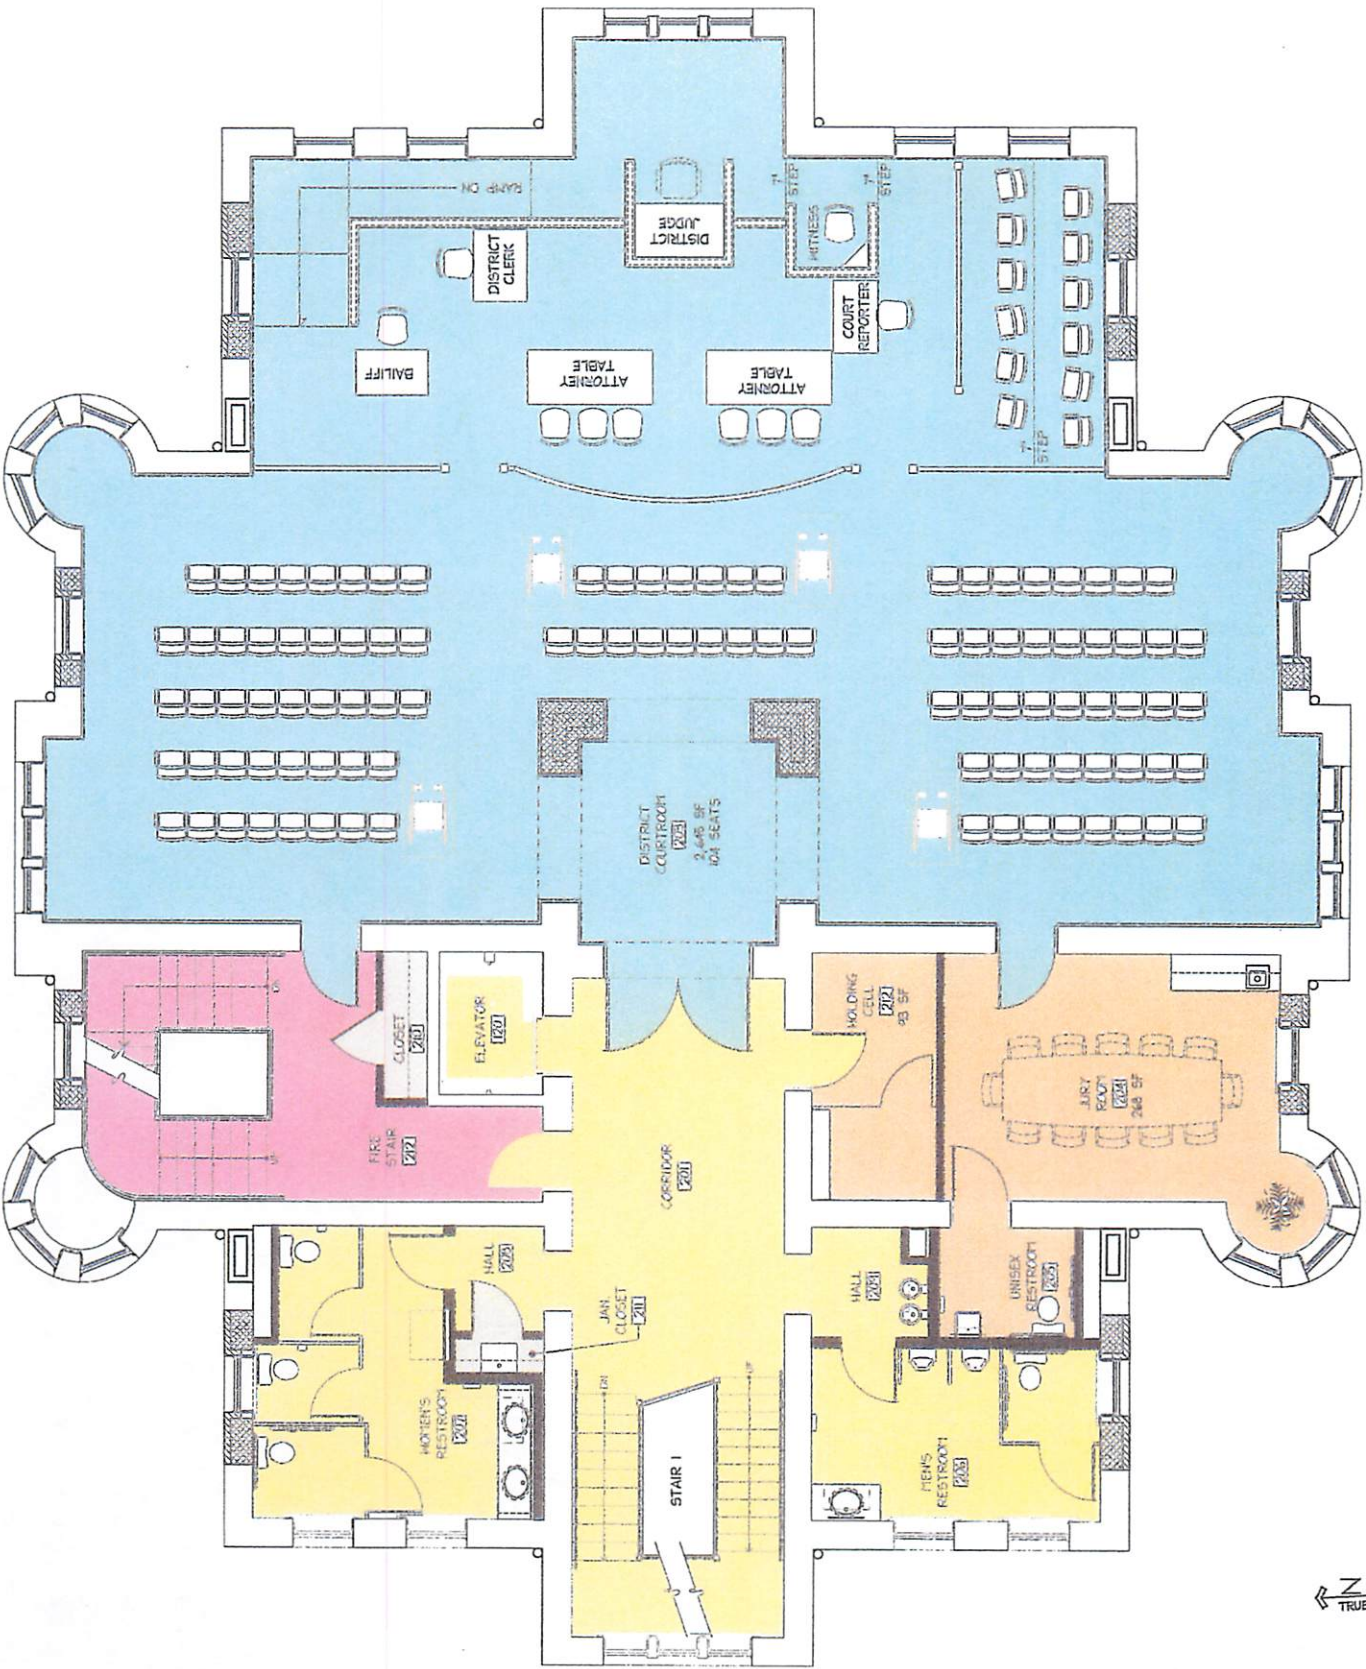

SECOND FLOOR PLAN
SCALE: 1/4" = 1'-0"

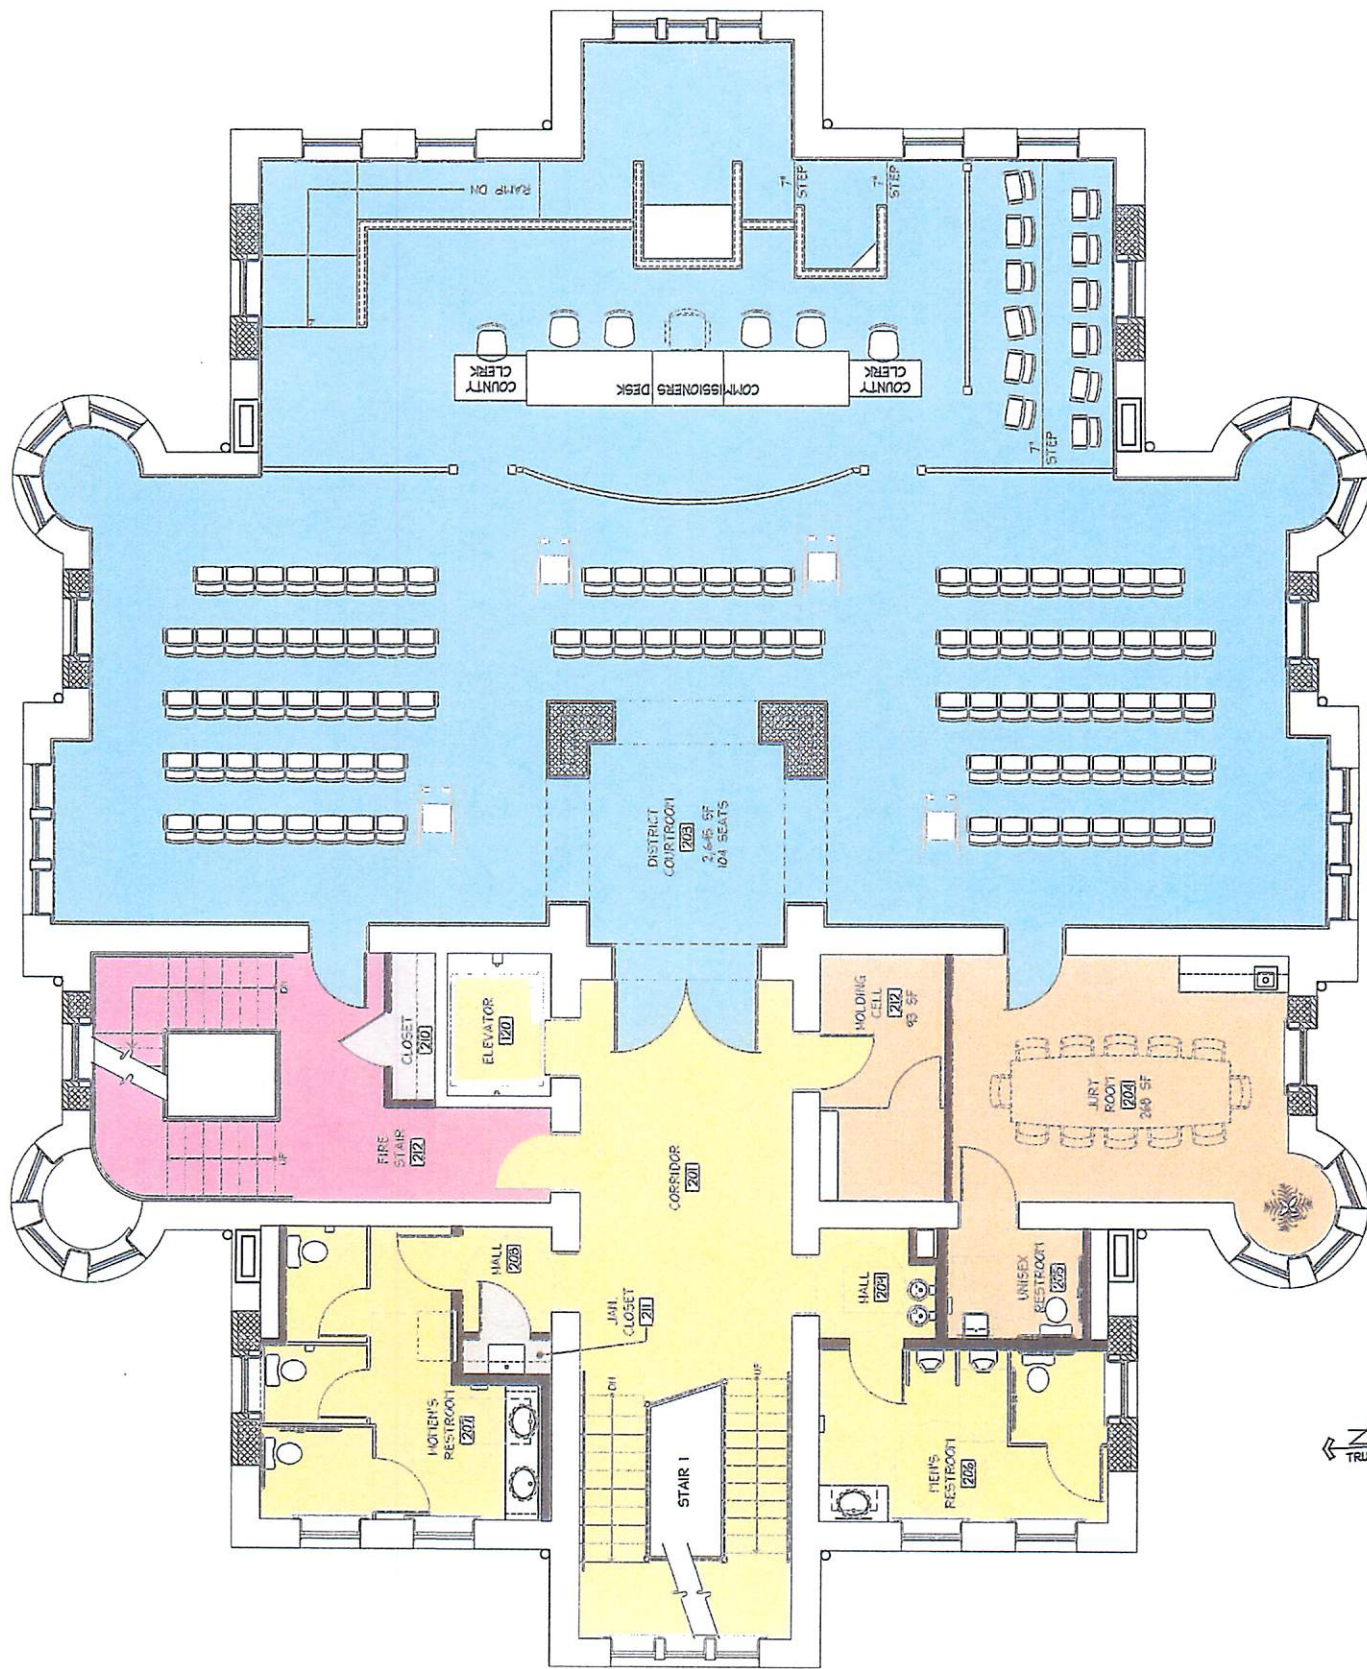

1) SECOND FLOOR PLAN
COMMISSIONERS' COURT LAYOUT
SCALE: 1/4" = 1'-0"

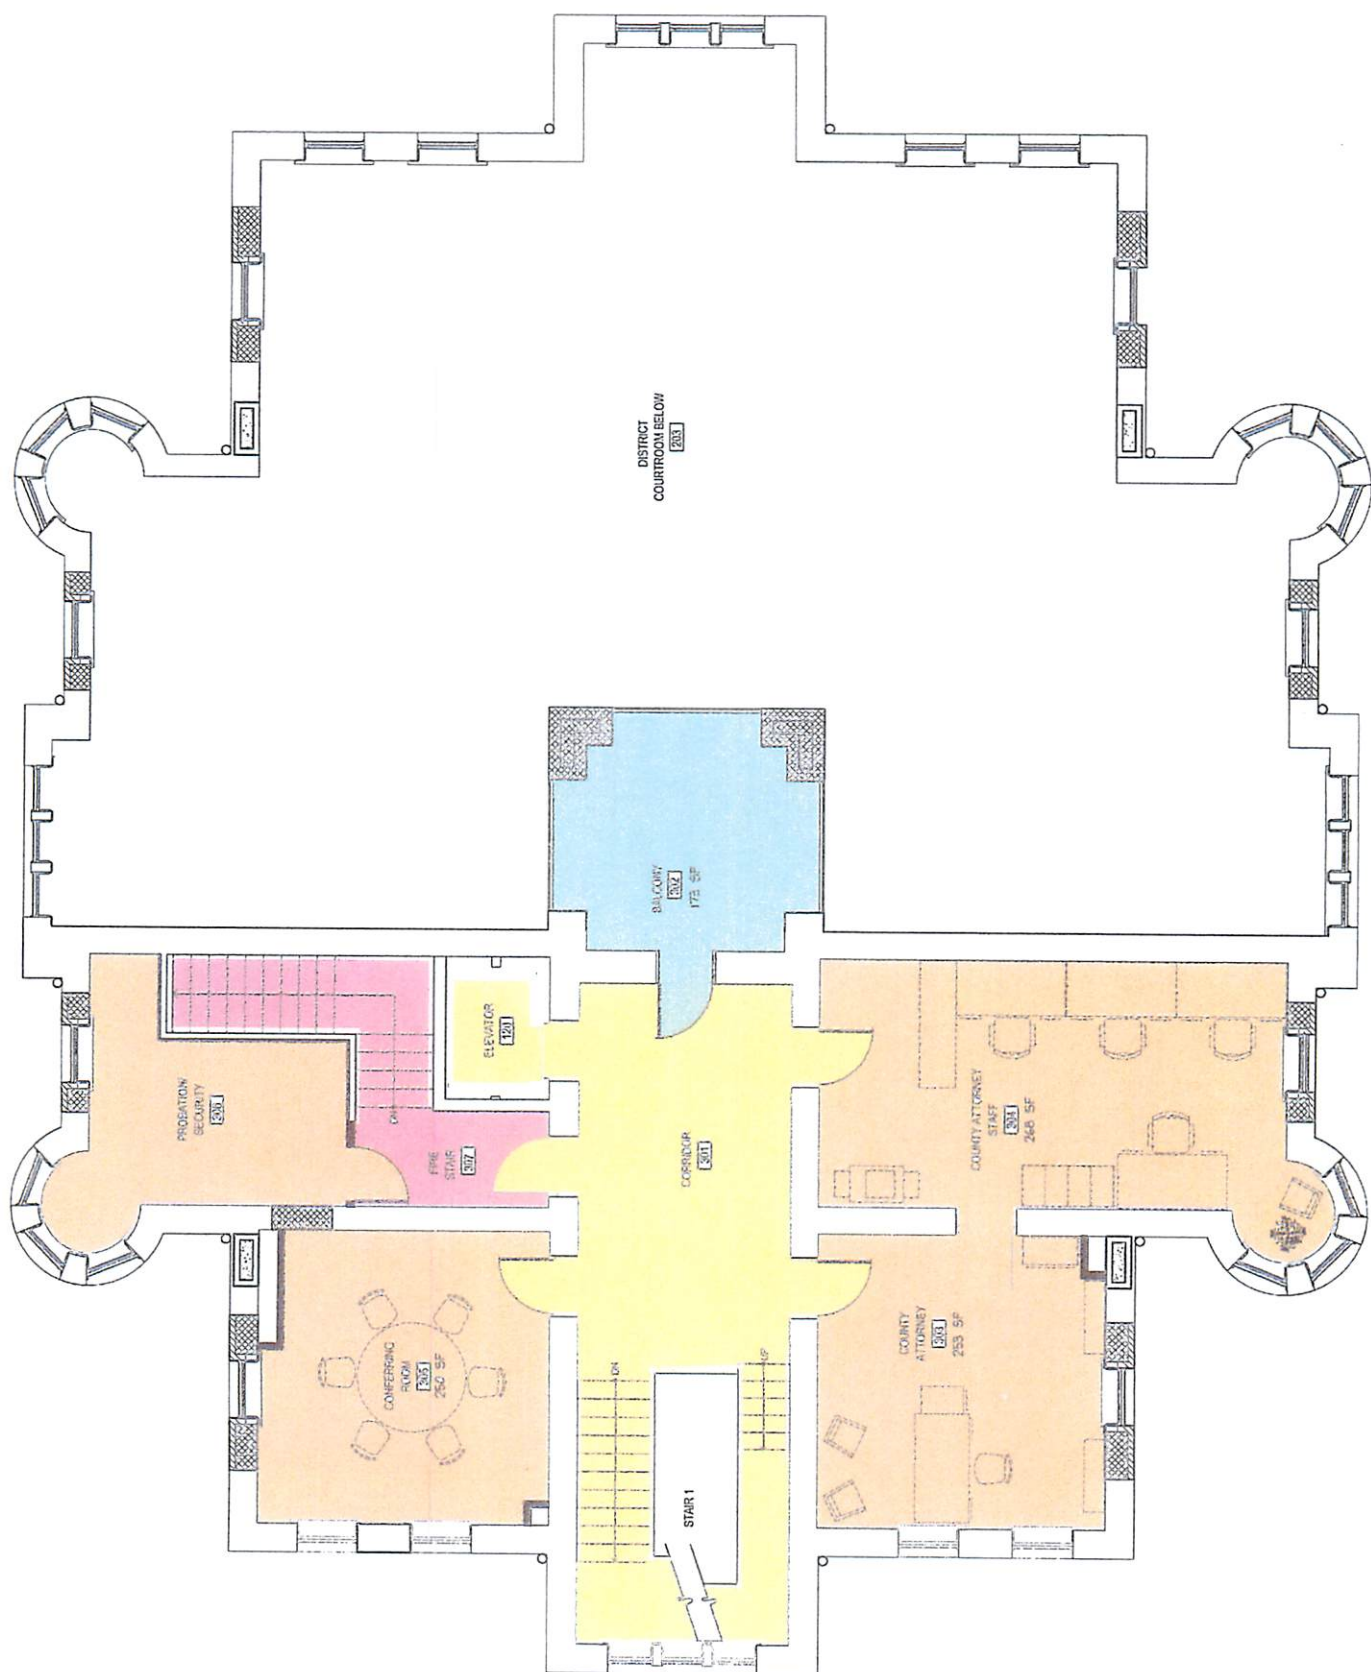

1) THIRD FLOOR PLAN
SCALE: 1/4" = 1'-0"